# PROFIE OF
# LOCKFORD PROTECTION DISTRICT Nº 1

J. A. GRAHAM ENGINEER

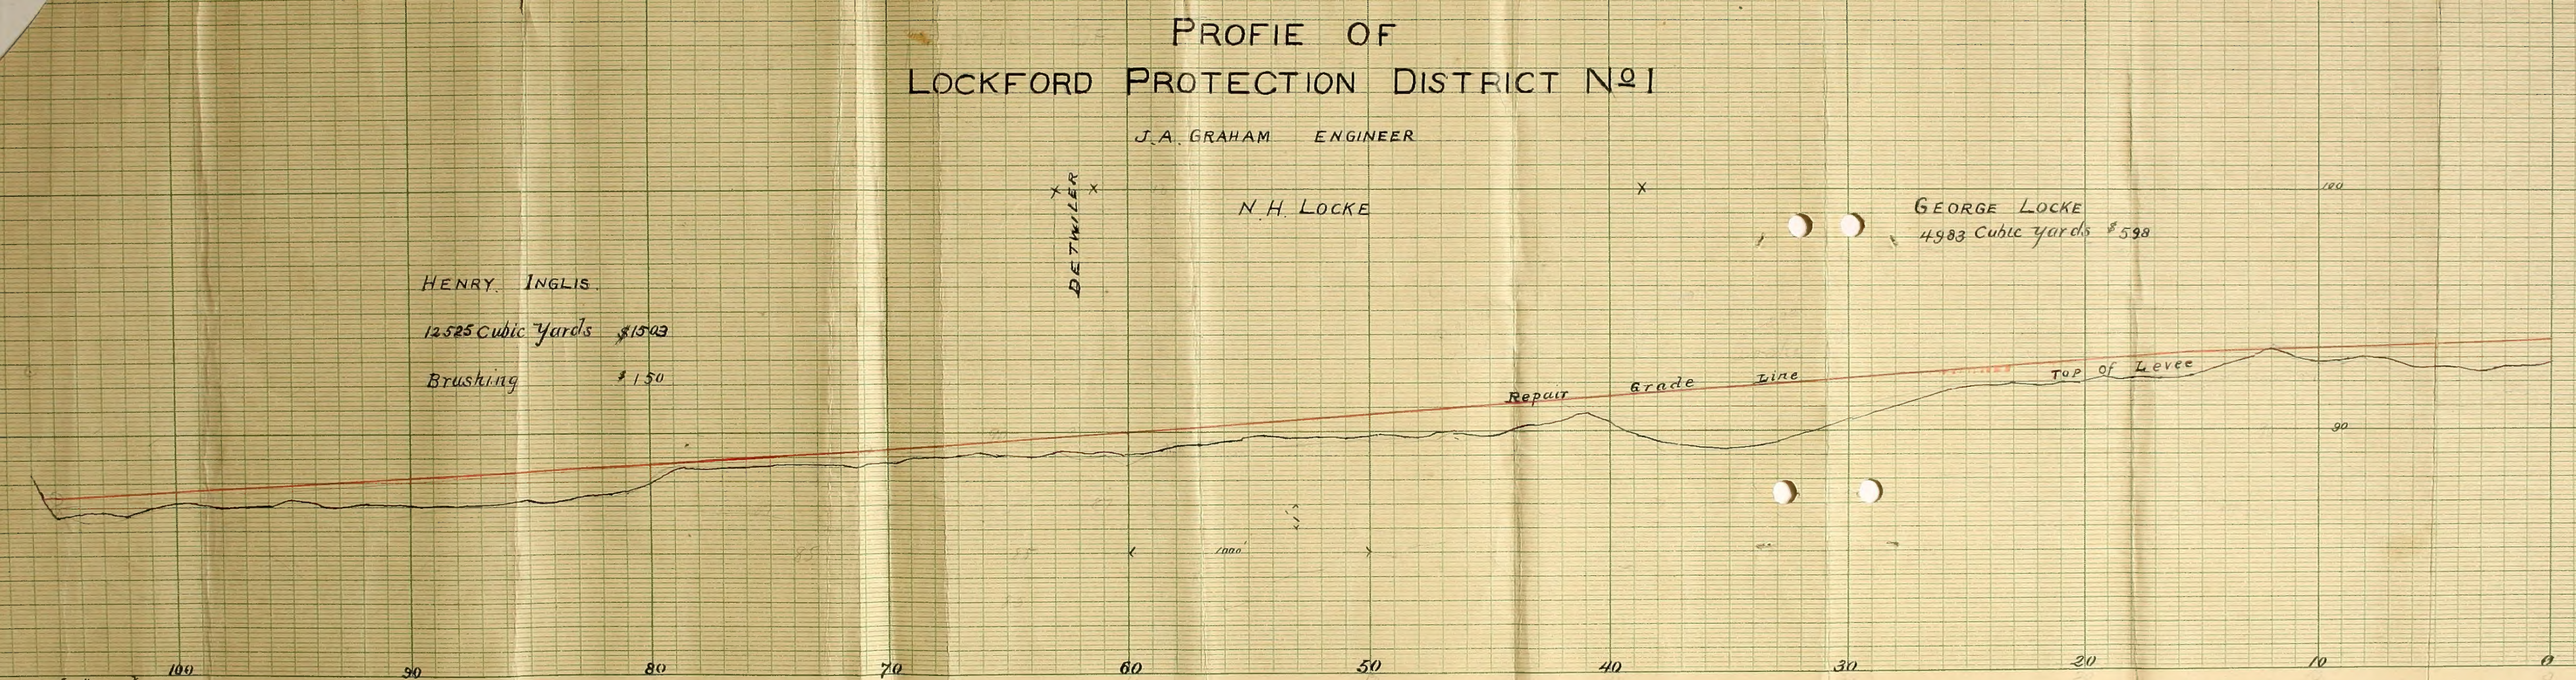


"Perfect" PROFILE PAPER. PLATE-A. EUGENE DIETZGEN Co.

"Perfect" PROFILE PAPER. PLATE-A. EUGENE DIETZGEN Co.

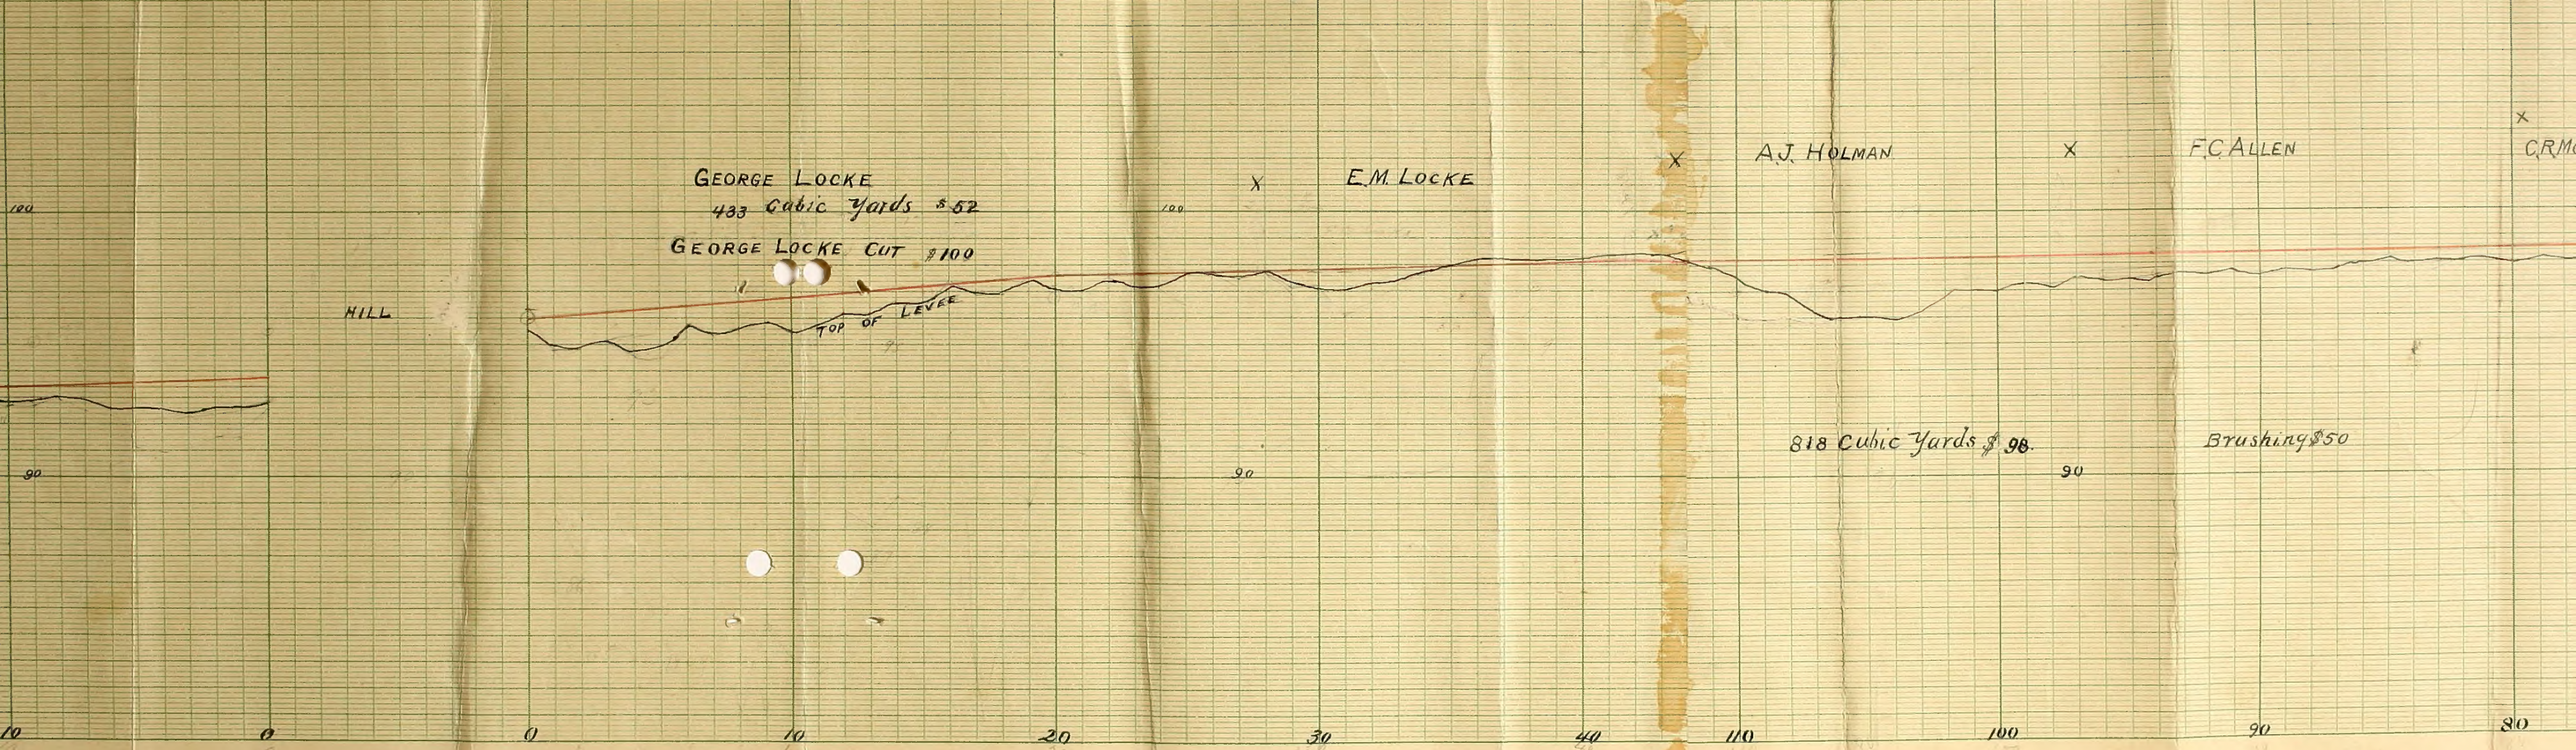


"Perfect" PROFILE PAPER
PLATE-A
EUGENE DIETZGEN Co.

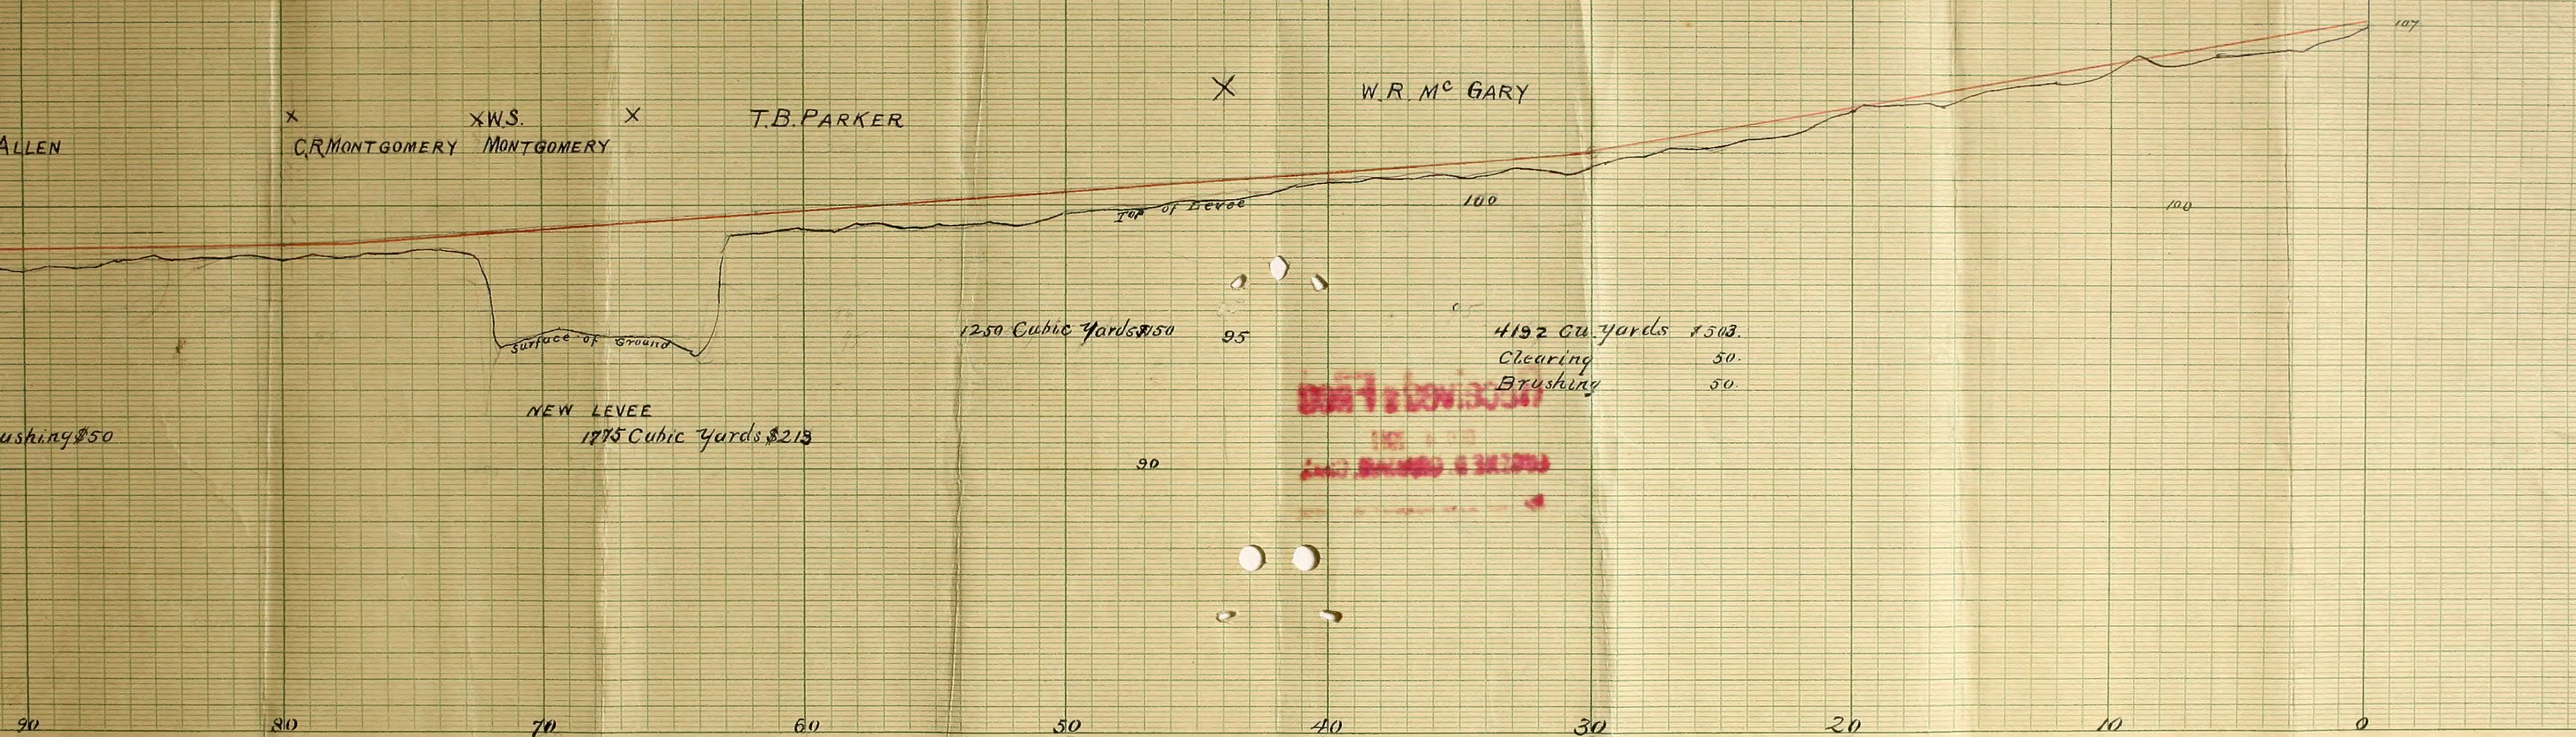
ALLEN
C.R. MONTGOMERY
W.S. MONTGOMERY
T.B. PARKER
W.R. Mc GARY
Top of Levee
Surface of Ground
NEW LEVEE
1775 Cubic Yards $213
1250 Cubic Yards $150
4192 Cu. yards $503.
Clearing 50.
Brushing 50.
ushing $50
100
95
90
107
90
80
70
60
50
40
30
20
10
0

This report of engineer J.D. Graham Esq was adopted by the board of Trustees of Reclamation Dist No 101 of San Joaquin County California Dec 12, 1911

G. F. Dactweiler

H. Levy

Angelo

Hoke

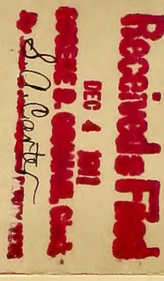


12/1/1911

1966.x221.001